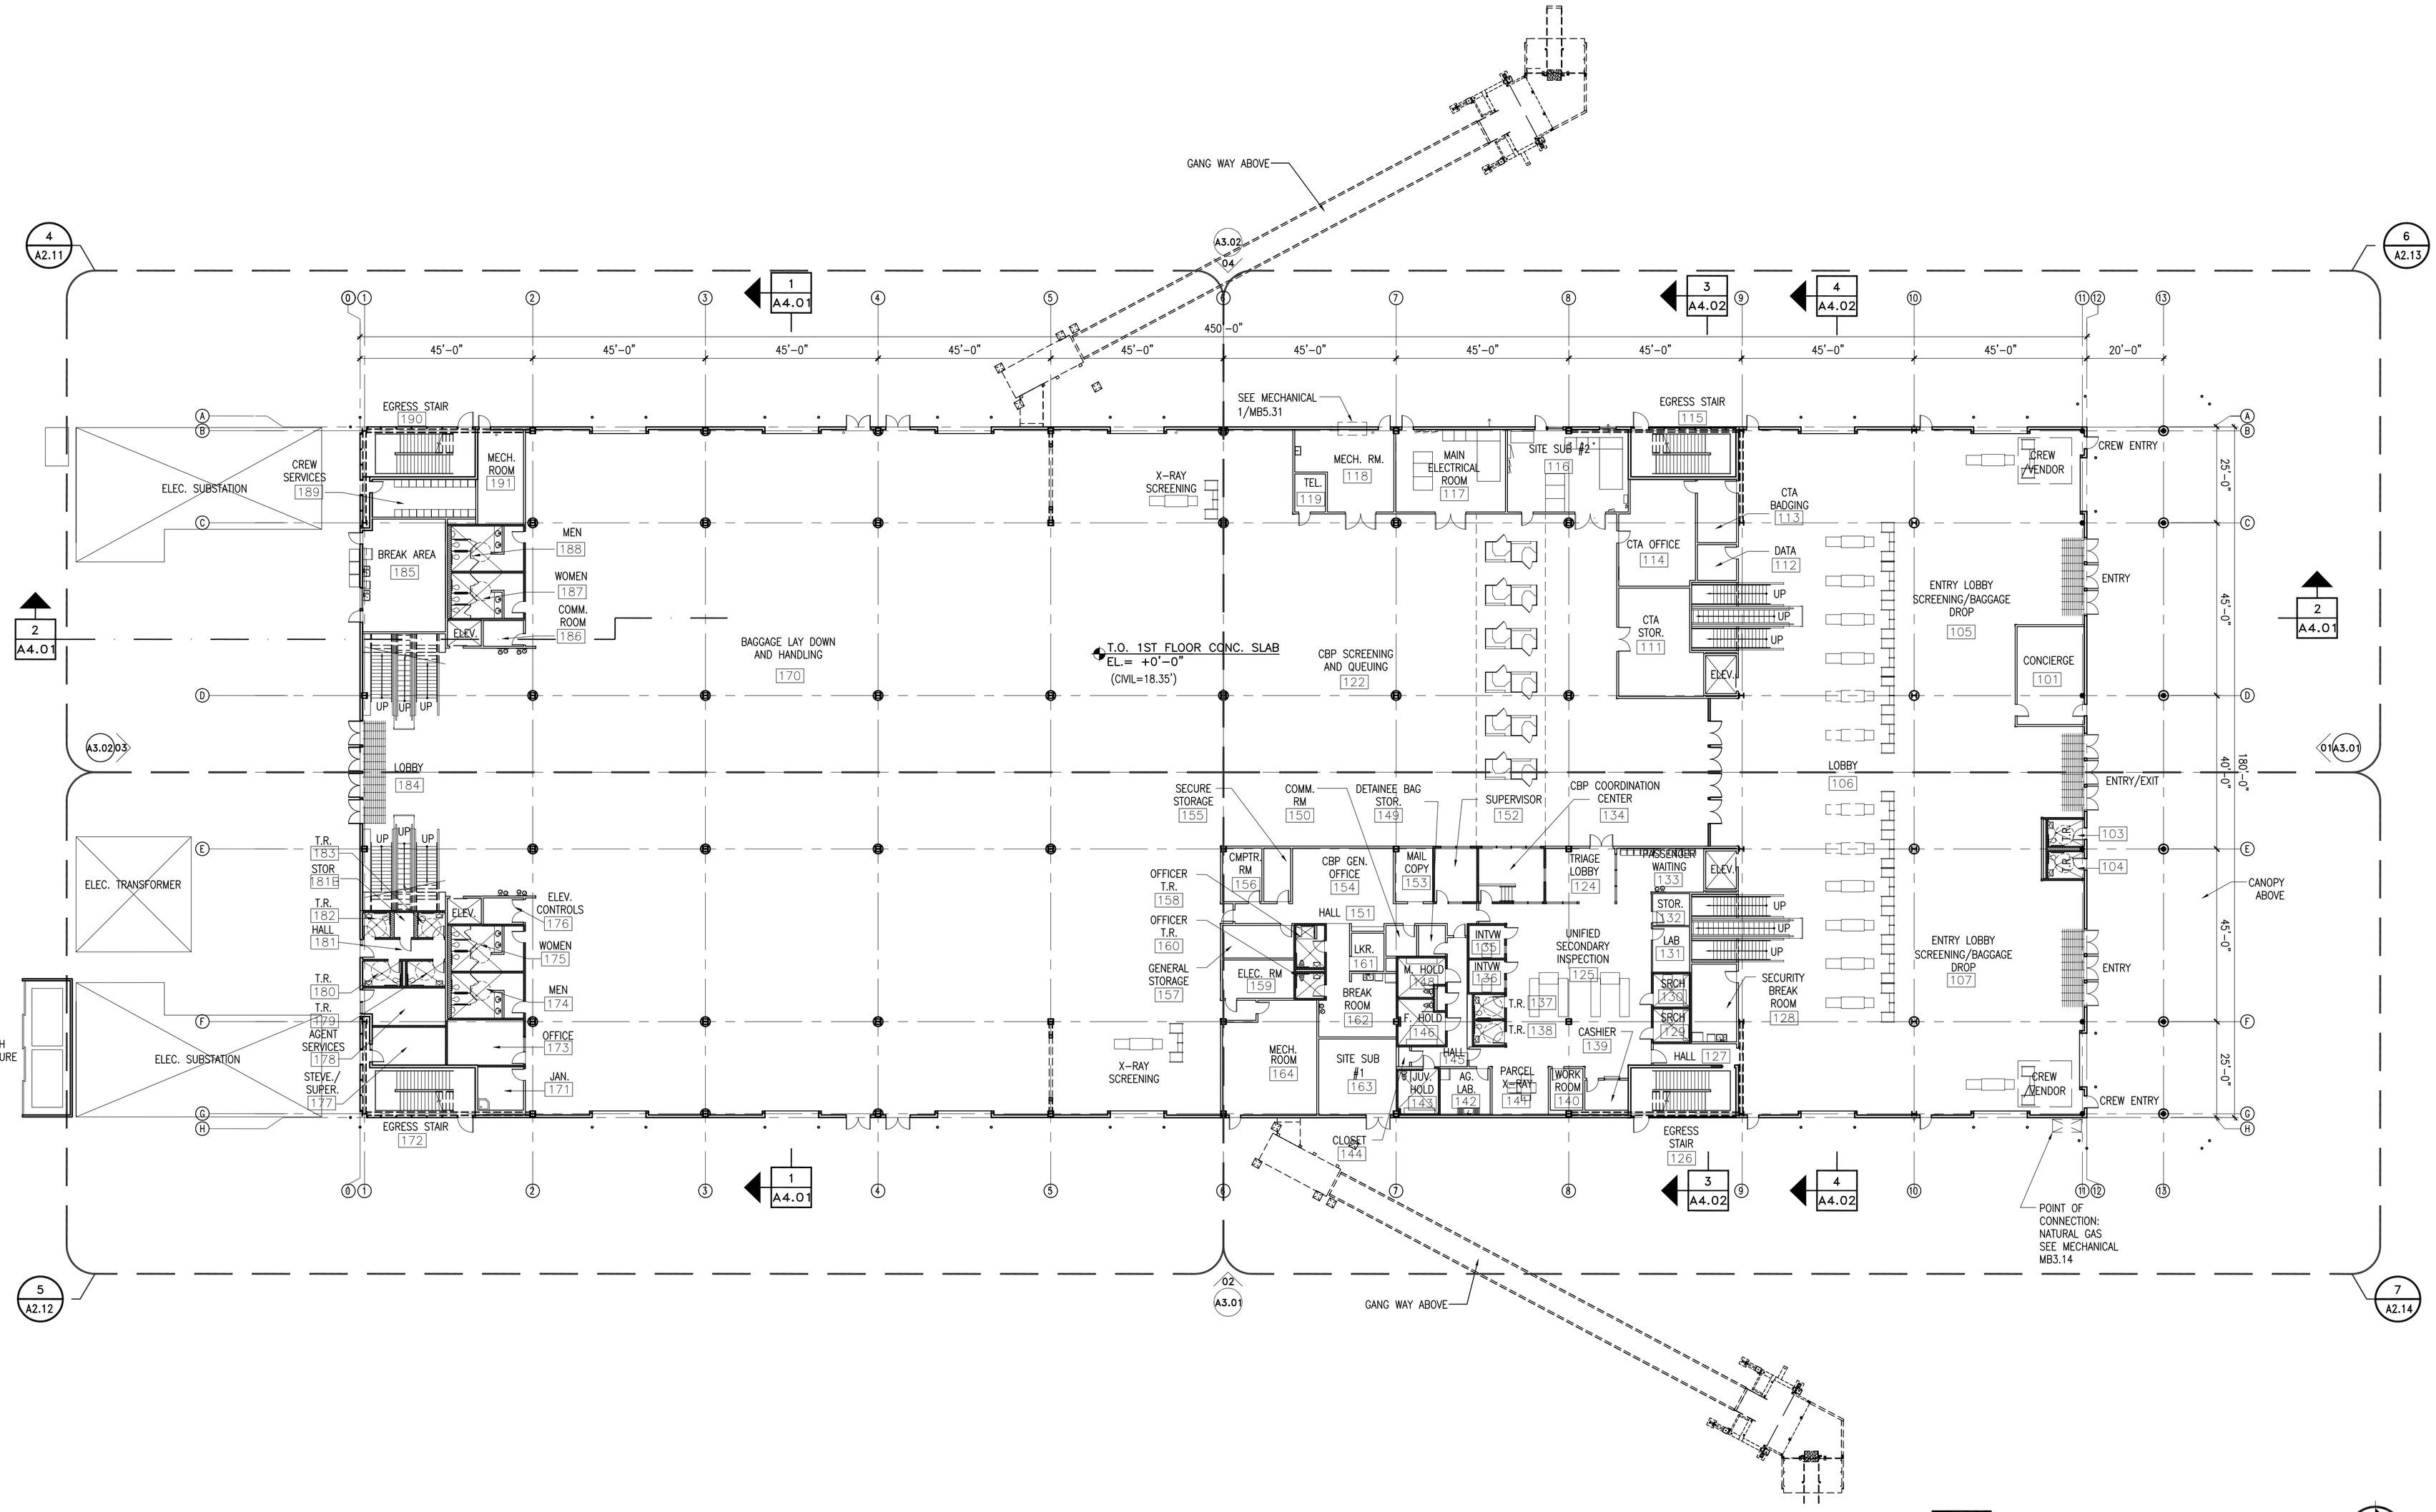

PLAN

FIRST FLOOR
SCALE: 1" = 20'-0"

1
A2.01

1"=20'-0" 5 0 10 20 30 40 50
Scale Feet

N

kpff Consulting Engineers
101 Stewart St, #800 SEATTLE, WA 98101
(206) 382-0600 Fax (206) 382-0500

pH PATANO + HAFERMANN ARCHITECTS
1809 7TH AVE. SUITE #806 SEATTLE, WA 98101
TEL 206.734.3870 FAX 206.283.1991

PROJECT ENGR./ARCH: PATANO+HAFERMANN
DESIGNER: CP/LH
DRAWN BY: CP/LH/SM/TH/MK/LD
SCALE: AS NOTED
DATE: 03.05.07
CHECKED BY: CP/LH/SS
CHECKED/APPROVED BY: CP/LH

03 · 05 · 07
8425
REGISTERED ARCHITECT
CHRISTOPHER K. PATANO
STATE OF WASHINGTON
EXP: 11·26·08

REVISIONS

NO.	DATE	BY	DESCRIPTION	APP'D	NO.	DATE	BY	DESCRIPTION	APP'D

PROJECT MANAGER: C. CHU / J. JORDAN
PROJECT ENGINEER:
DESIGN ENGINEER:
DRAFTER:
SCALE: 1"=20'-0"
DATE:
CHECKED/APPROVED BY:

Port of Seattle
MARINE FACILITIES

PROJECT: TERMINAL 91
CRUISE SHIP TERMINAL

SHEET TITLE: FIRST FLOOR PLAN

WORK ORDER NO. 103329
CONSULTANT'S NO.
PORT OF SEATTLE NO. 91-0602 A2.01